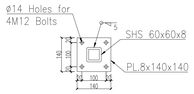

SECTION 1-1
SCALE 1:5

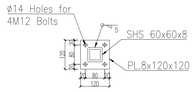

SECTION 2-2
SCALE 1:5

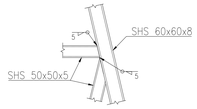

TYPICAL CONN.
SCALE 1:5

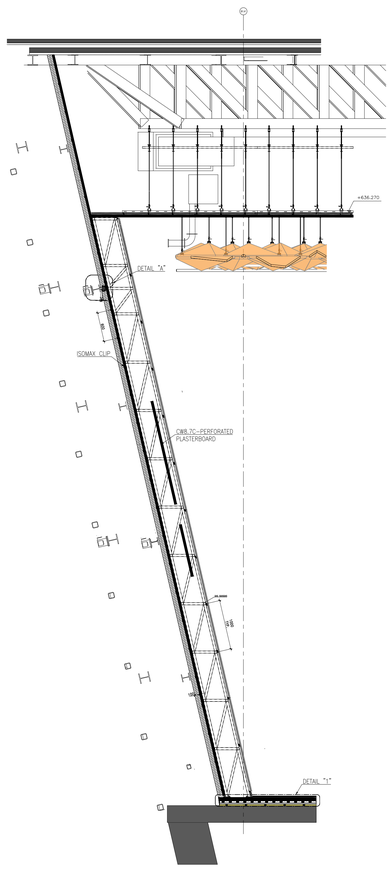

TYPICAL SECTION A-A (TRUSS A)
SCALE N.T.S

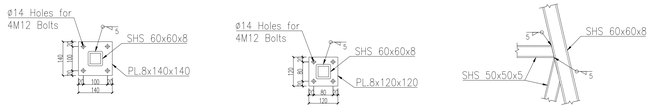

SECTION 1-1
SCALE 1:5

SECTION 2-2
SCALE 1:5

TYPICAL CONN.
SCALE 1:5

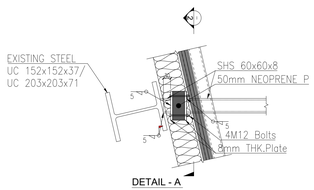

DETAIL - A
SCALE N.T.S

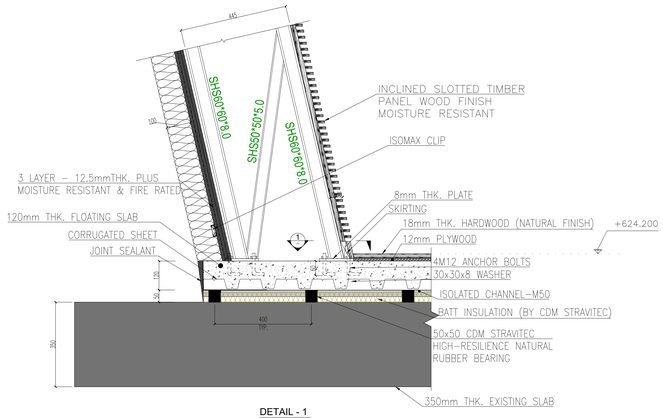

DETAIL - 1
SCALE N.T.S

GENERAL NOTES:

Steel Grade Shall be ASTM.A36 .
Bolts Grade Shall be A325 .
Weld Grade Shall be E70XX .

Rev.	Description of change	Date	Drawn	Approv
-	-	-	-	-
-	-	-	-	-
-	-	-	-	-
-	-	-	-	-
-	-	-	-	-

	Arch.	Struc.	Elec.	Mech.	QA/QC
Sign:	-	-	-	-	-
Date:	-	-	-	-	-

KEY PLAN:

PROJECT:
حديقة الملك سلمان
King Salman Park
CP04 : ROYAL ARTS COMPLEX

CLIENT:
مؤسسة حديقة الملك سلمان
King Salman Park Foundation

DESIGN CONSULTANTS :
RBTA
BOFILL ARQUITECTURA S.L
Av. Industria 14,
08960, Sant Just Desvern,
Barcelona,
Spain
T : +34 93 499 99 00

DESIGN CONSULTANTS :
dar al-handasah shair and partners

PROJECT CONSULTANT:
PMO:
PARSONS

PROJECT CONSULTANT:
PMCM1:
FAITHFULL + GOULD
Member of the SNC-Lavalin Group

PROJECT CONSULTANT:
PMCM2:
wsp

CONTRACTOR:
MBL

DRAWING TITLE:
ORCHESTRA REHEARSAL ROOM
SHEET "2/4"

Drawing Number: KSP-MBL-P1-RAC-CD-H2A1-SHD-STR-21-750100 Scale: A.S.B.E.I.

KSP	MBL	P1	RAC	CD	H2A1	SHD	STR	00	000	00
Project Code	Originator Code	Zone Code	Function Code	Discipline Code	Location Code	Type Code	Role Code	Number	Revision	Suitability

Drawn by: MAJAED / ALI SEO Checked by: M.M Date: 22-05-2025